A1

This drawing shall not be scaled.
Work from the dimensions shown in the drawing or given in relevant specifications

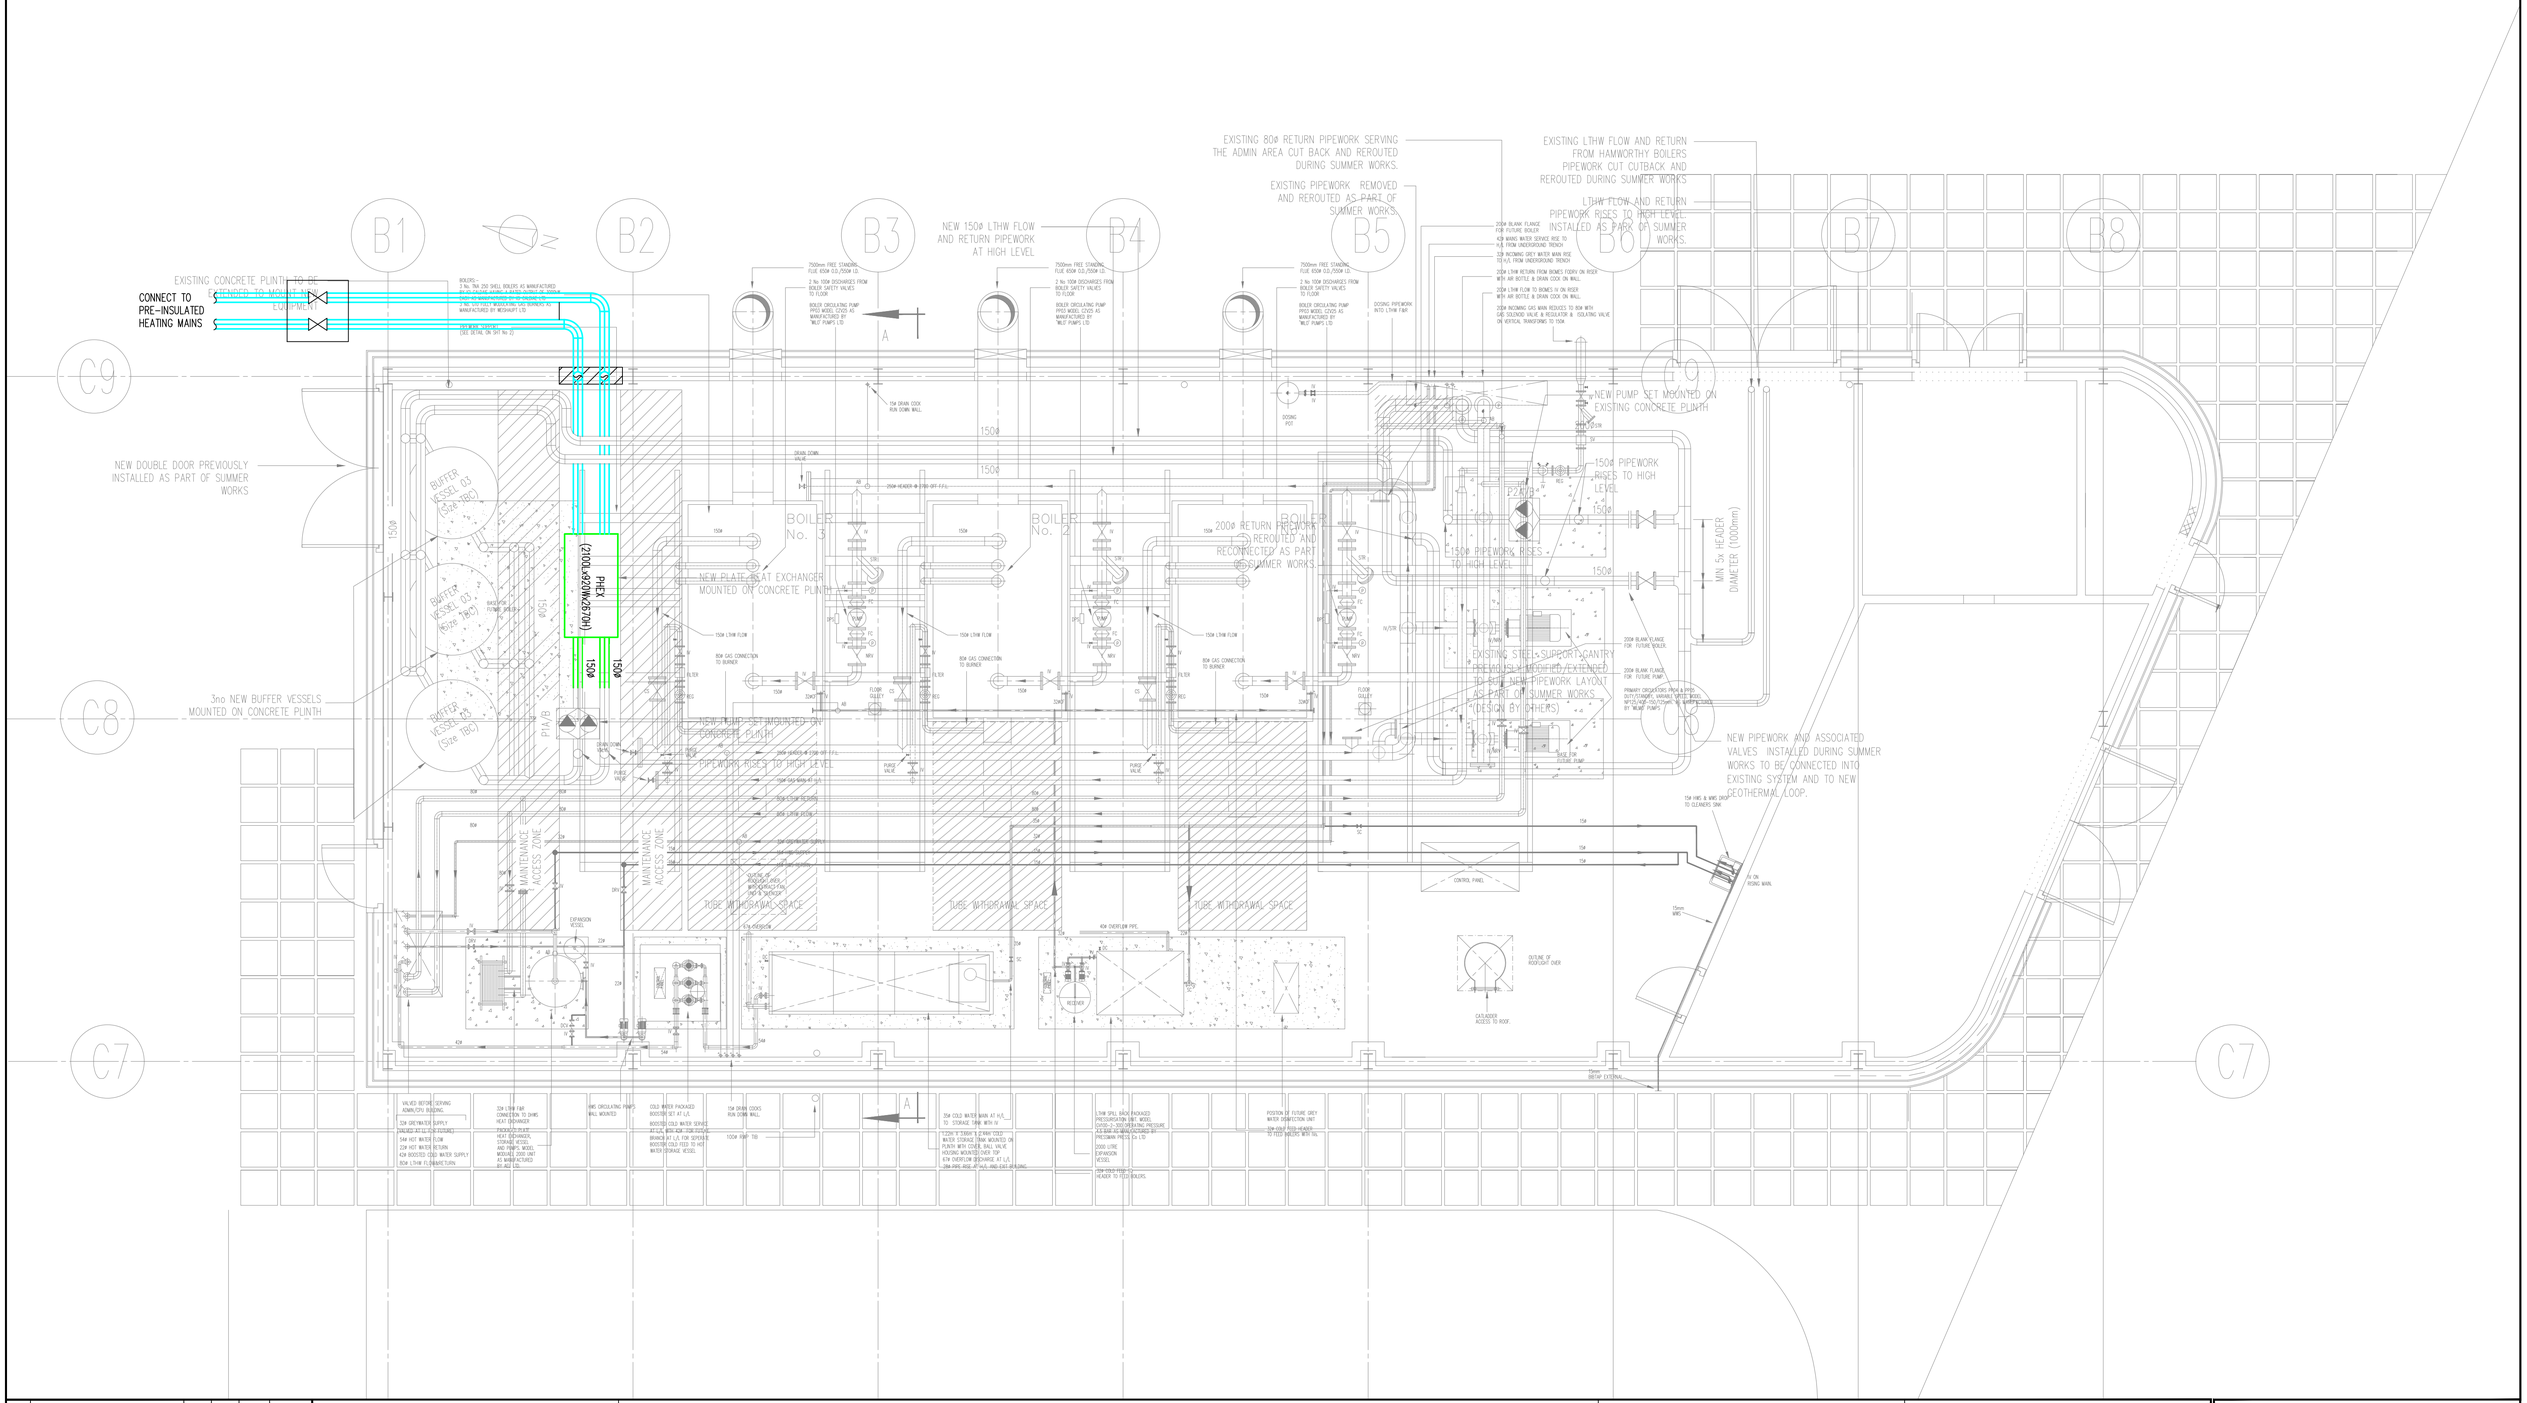

Index	Description	Designed	Reviewed	Authorised	Date
T2	Tender Issue	SH	AL	SF	04.07.22
P1	Issued for review and comment	AL	SF	SF	20.05.22

REVISIONS:

CDM Regulations:

In addition to any information included in this drawing or the model from which it is derived, refer also to the project CDM Risk Register for information on residual risks.

General Notes:

- The drawing does not necessarily show all the information needed to interpret the design intent or the construction details.
- The drawing contains information from more than one source and must be read in conjunction with all relevant specifications.
- Any apparent drafting errors and differences between other drawings and specifications shall be brought to our attention.

Project Notes:

ARCHITECT:

CLIENT:

Eden Geothermal Limited
Eden Project
PL24 2SG

PROJECT TITLE:

Eden Geothermal Heat Network

DRAWING TITLE:

Mechanical Engineering Services
Heating Systems
Geothermal Works Biome Energy Centre Layout

HOARE LEA

Tender Issue

PERSON RESPONSIBLE FOR:		
Design: AL	Review: SF	Authorising Issue: SF
Project No: 0308416	Date: 05.05.2022	Scale @ A1: 1:50 @ A1

DRAWING NUMBER:	Status:	Rev:
0308416-HLEA-XX-XX-DR-M-600003	S3	T1

© Hoare Lea LLP